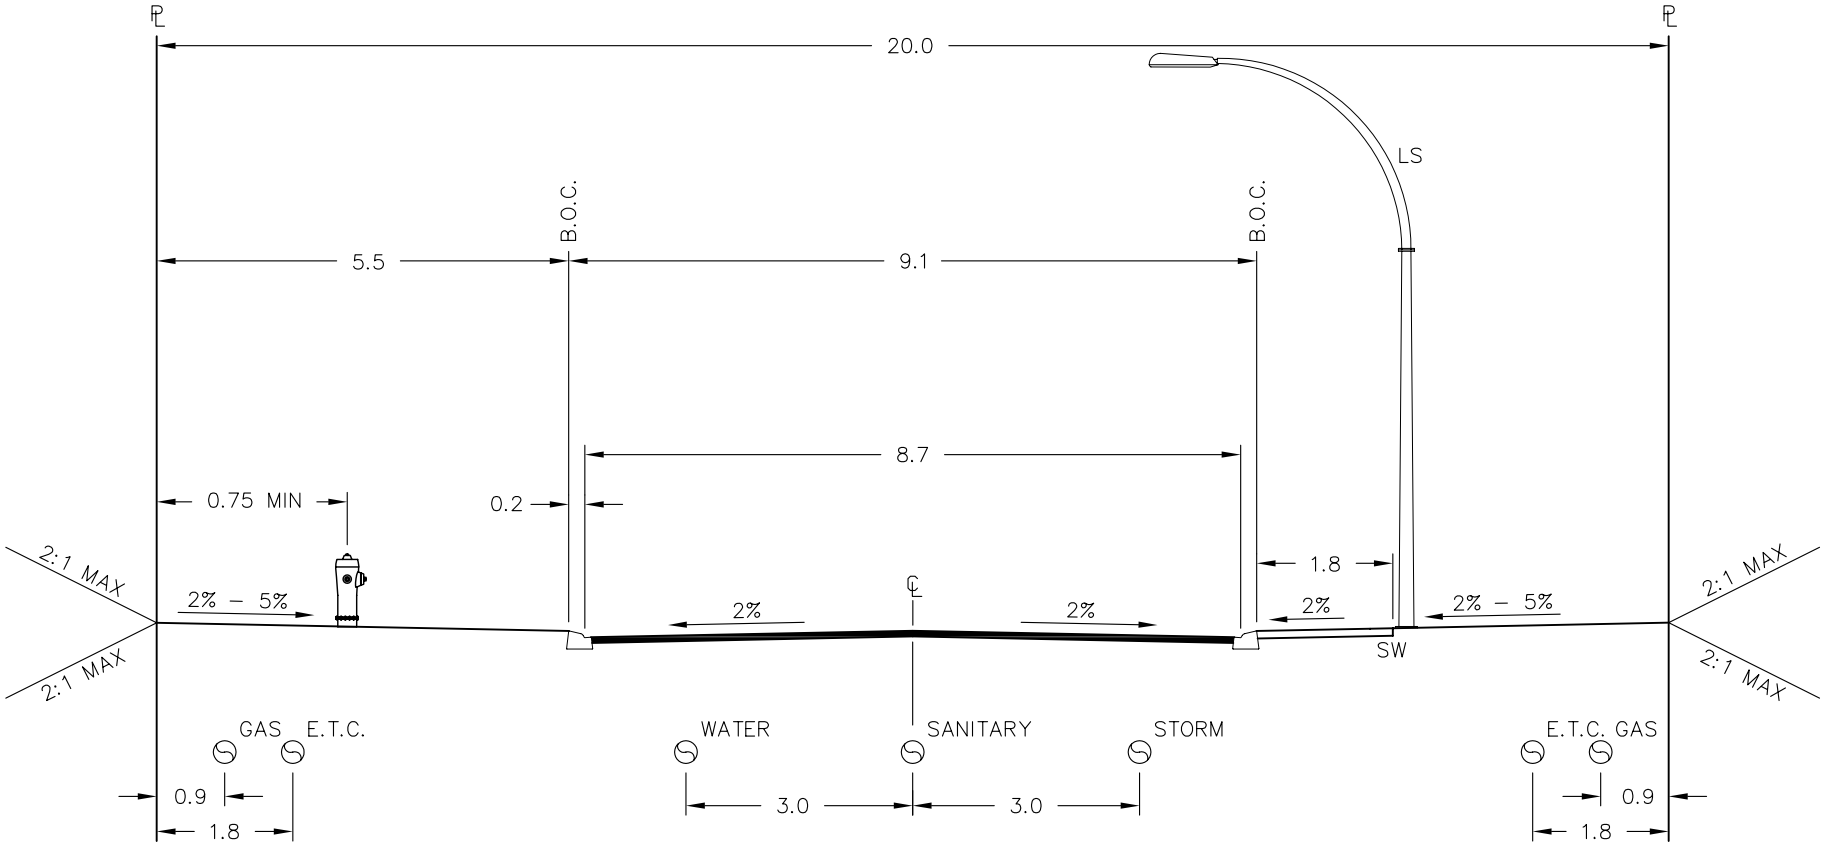

LEGEND

E.T.C.	ELECTRICAL TELEPHONE CABLE T.V.
CL	ROAD CENTRELINE
PL	PROPERTY LINE
B.O.C.	BACK OF CURB
SW	SIDEWALK
CB	CATCH BASIN
LS	LAMP STANDARD

NOTES

1. THE CITY ENGINEER MAY REQUIRE SPECIAL PROVISIONS FOR CUT AND FILL SLOPES.
2. ALL UTILITIES SHALL BE INSTALLED TO ACCOMODATE ULTIMATE ROAD AND DRIVEWAY LOCATIONS.
3. BETWEEN SIDEWALK AND PROPERTY LINE SLOPE MAY VARY FROM +/– 2% TO +/– 5% TO SUIT GRADING OF LAND.
4. ALL DIMENSIONS IN METRES UNLESS OTHERWISE NOTED.

City of Revelstoke	LOCAL - MINOR - 20m R.O.W	Date: JUNE 2007	COR-R4
	STANDARD DETAIL DRAWINGS		